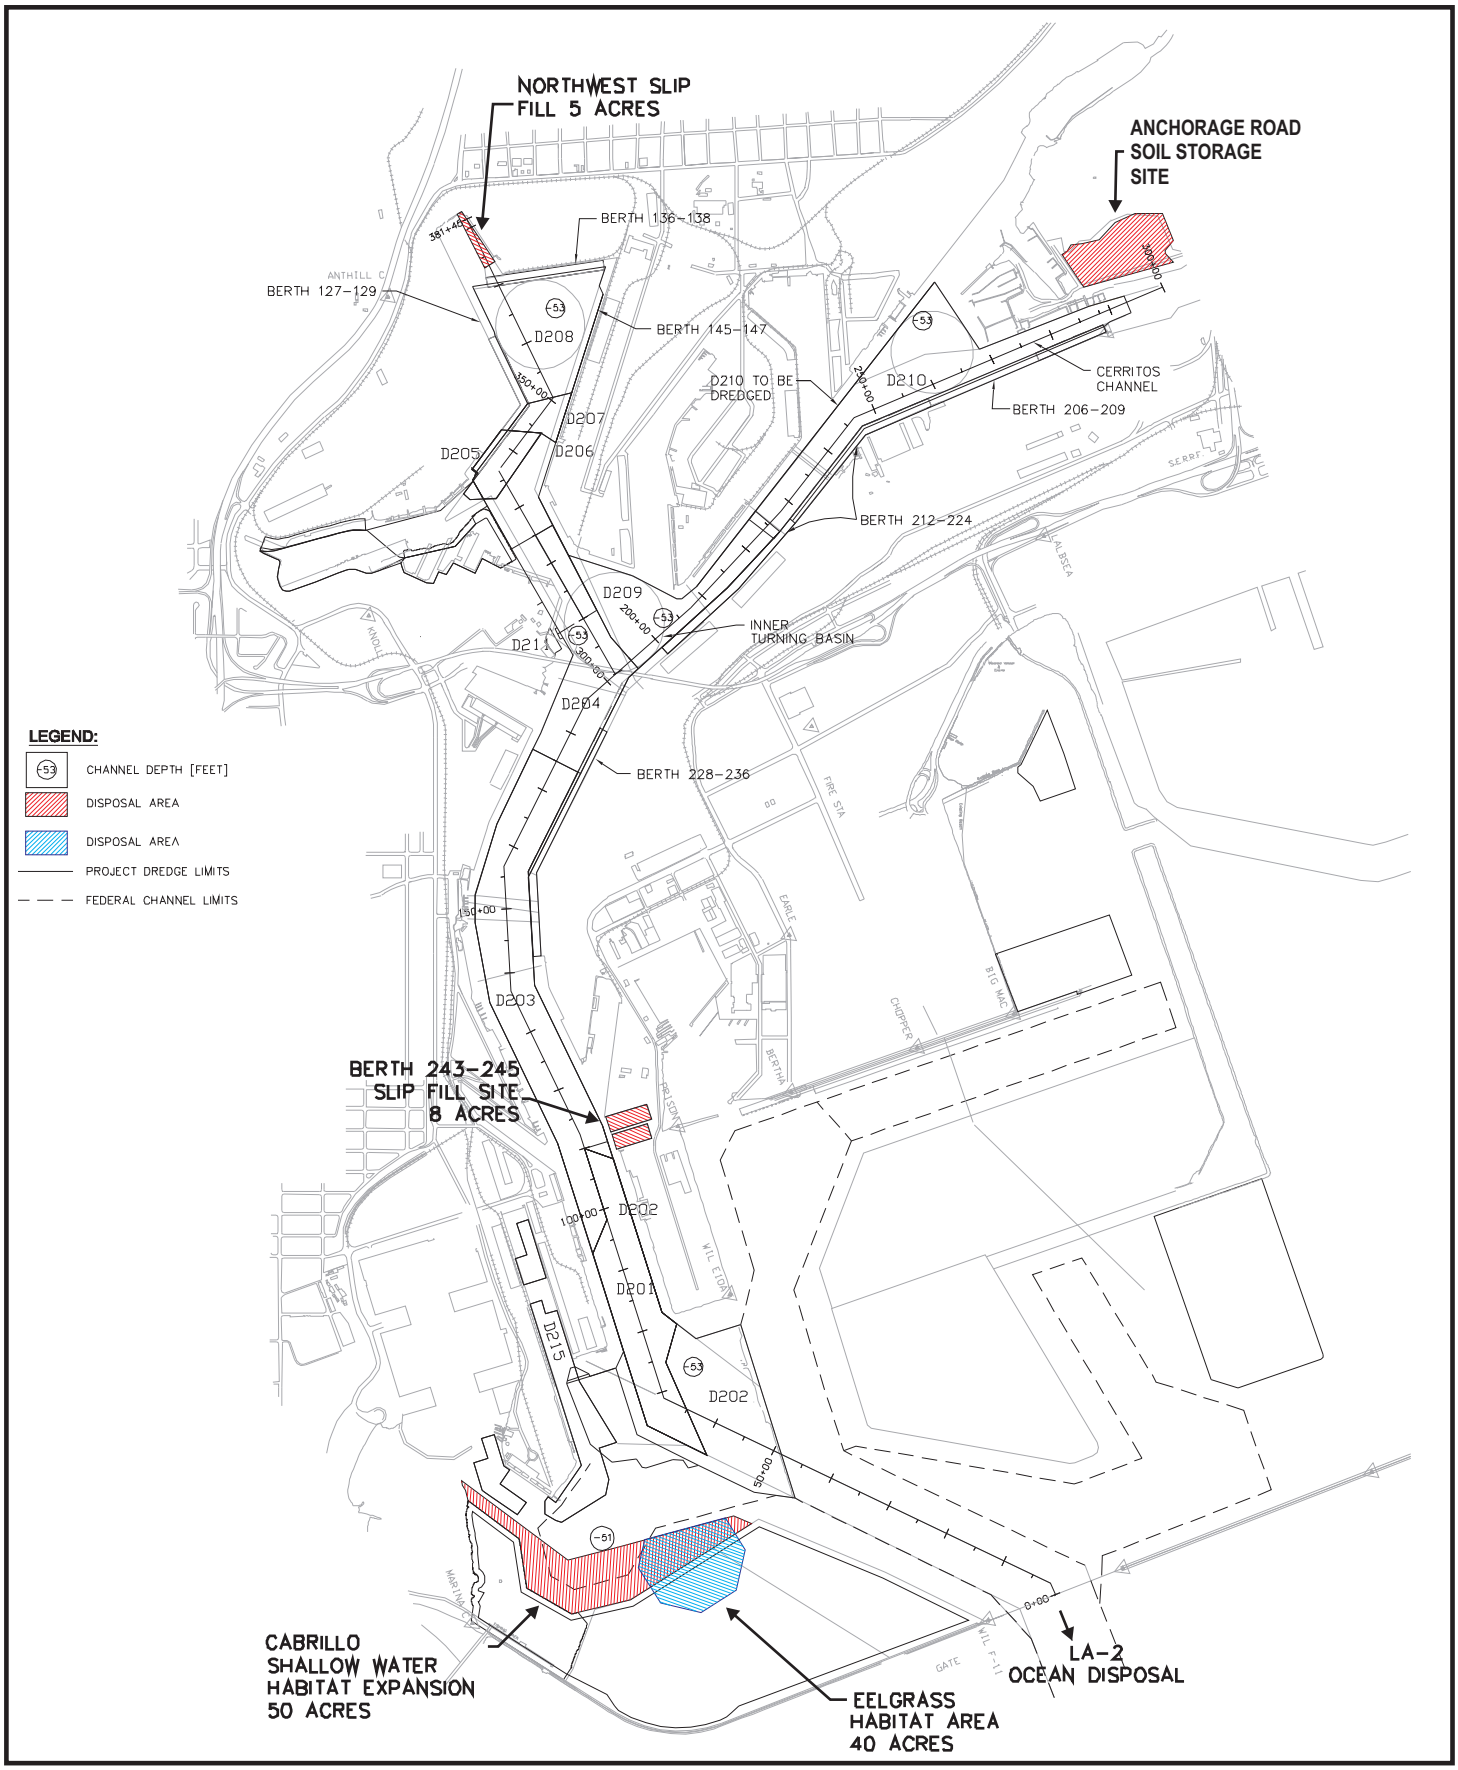

0 2000 4000
Scale in Feet
N

Figure 2-2
Proposed Disposal Options