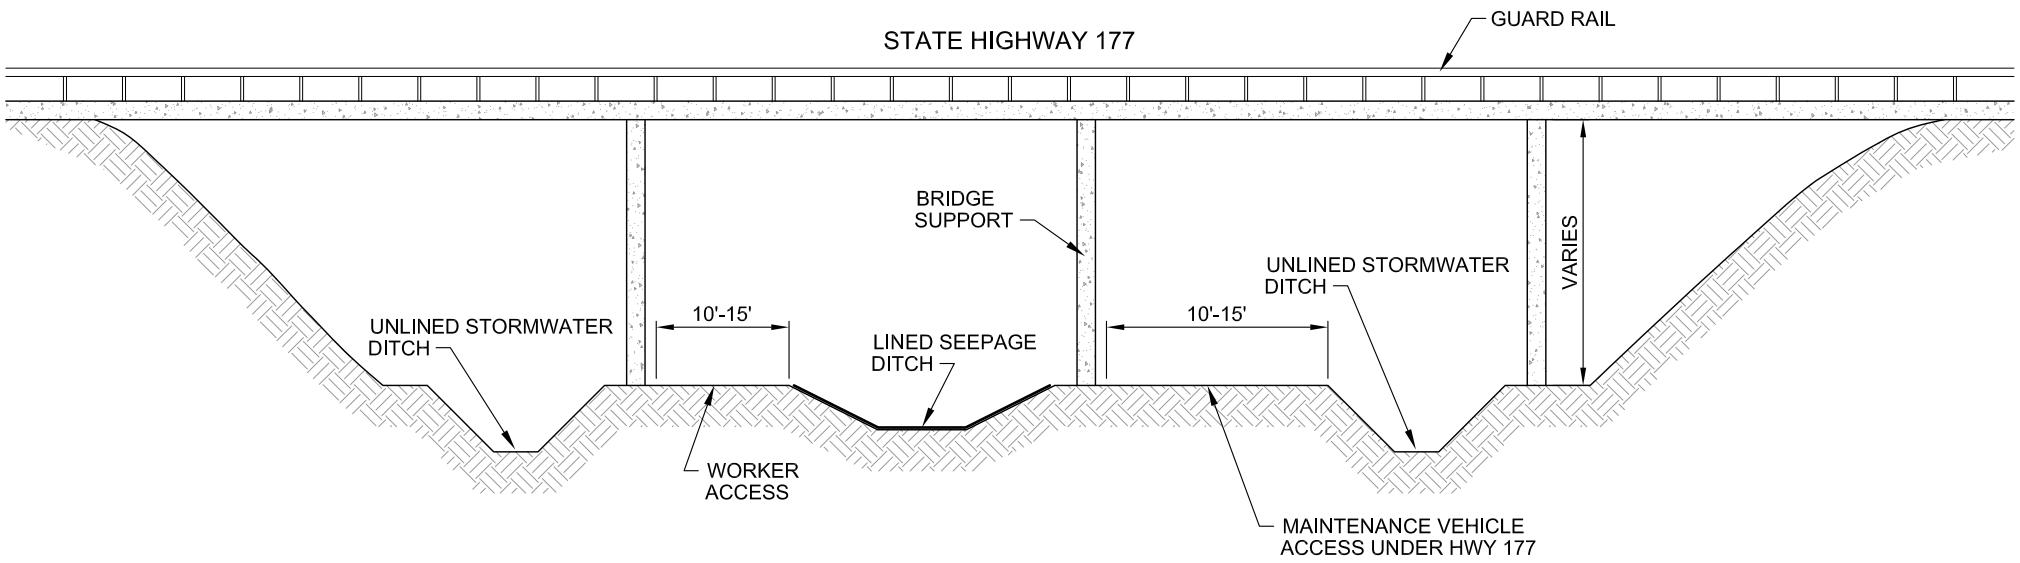

OVERPASS BRIDGE SECTION
(NOT TO SCALE)

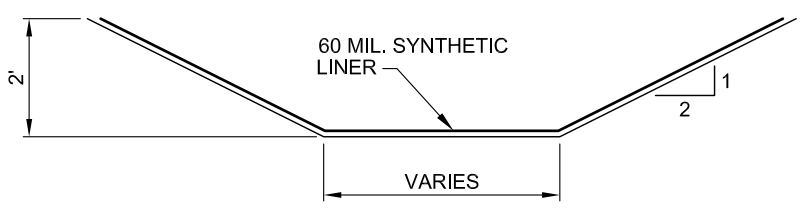

LINED SEEPAGE DITCH DETAIL - TYPICAL
(NOT TO SCALE)

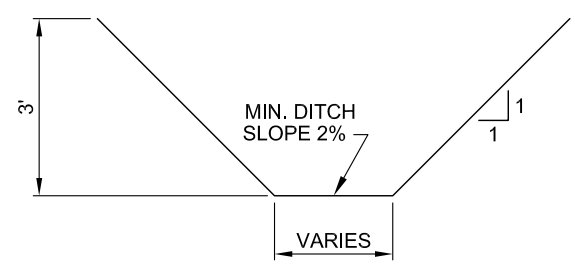

STORMWATER DITCH DETAIL - TYPICAL
(NOT TO SCALE)

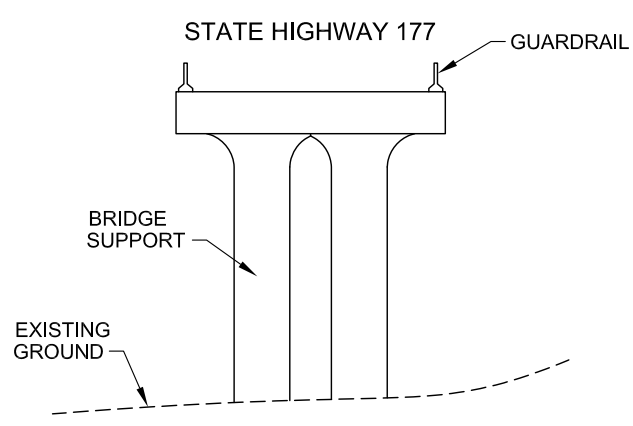

BRIDGE SUPPORT DETAIL
(NOT TO SCALE)

NOTE:
CONSTRUCTION DESIGN WILL CONFORM TO ADOT SPECIFICATIONS.

Figure 16
Typical Overpass Bridge for State Highway 177