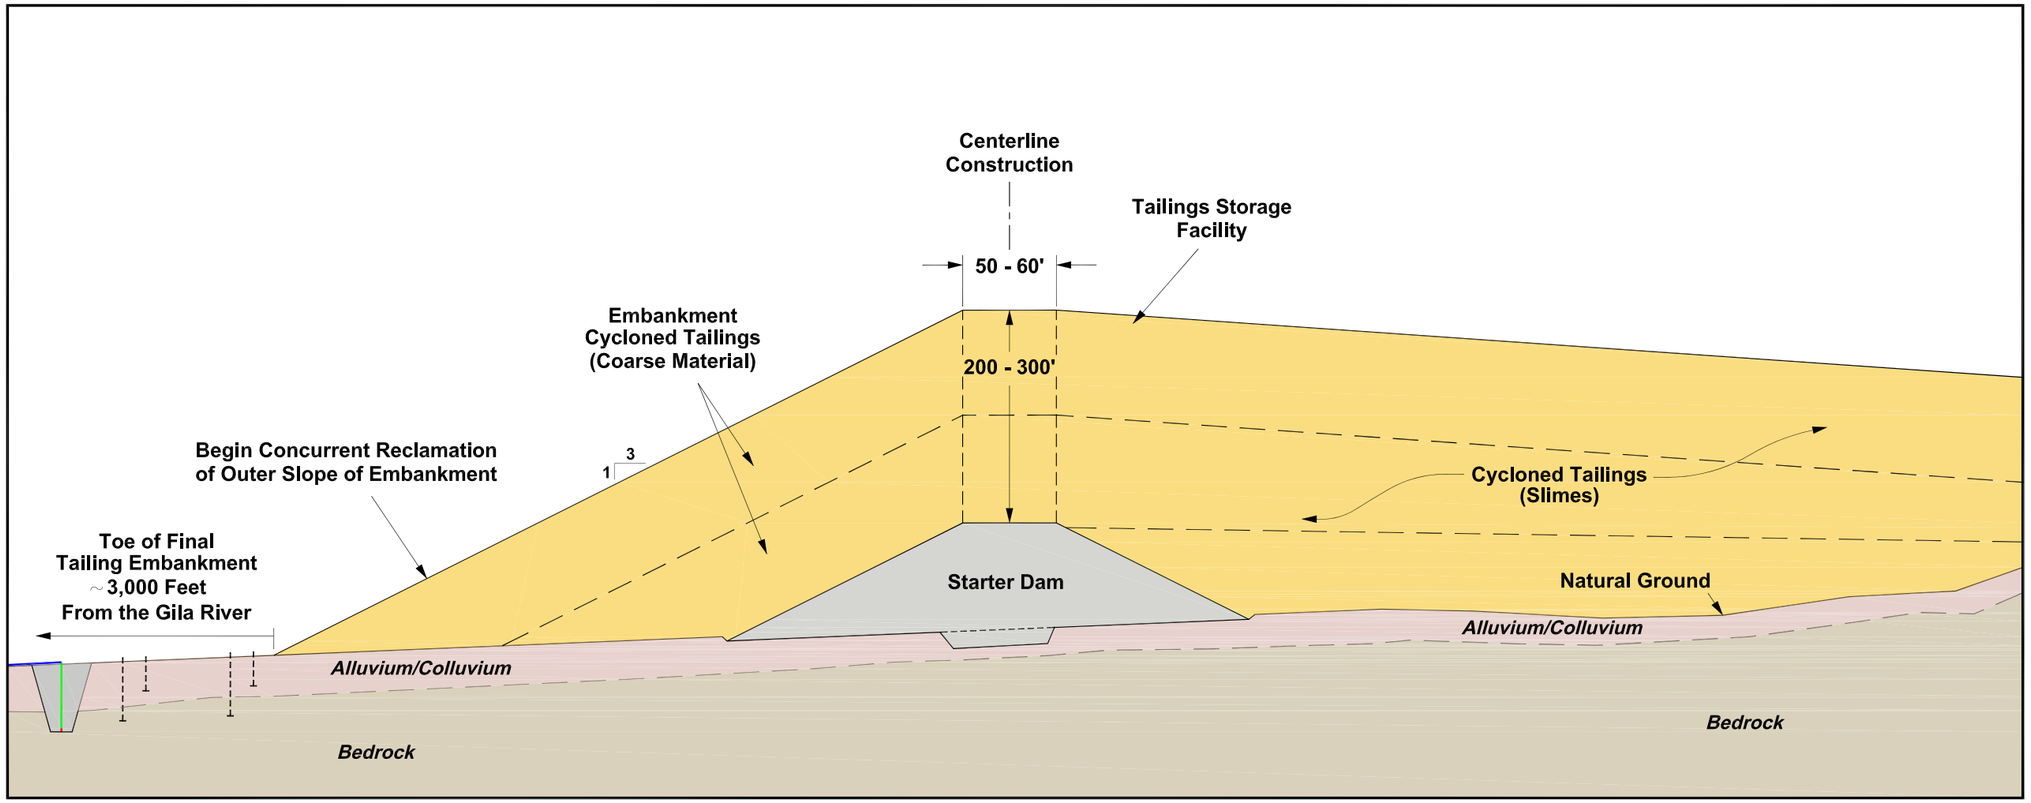

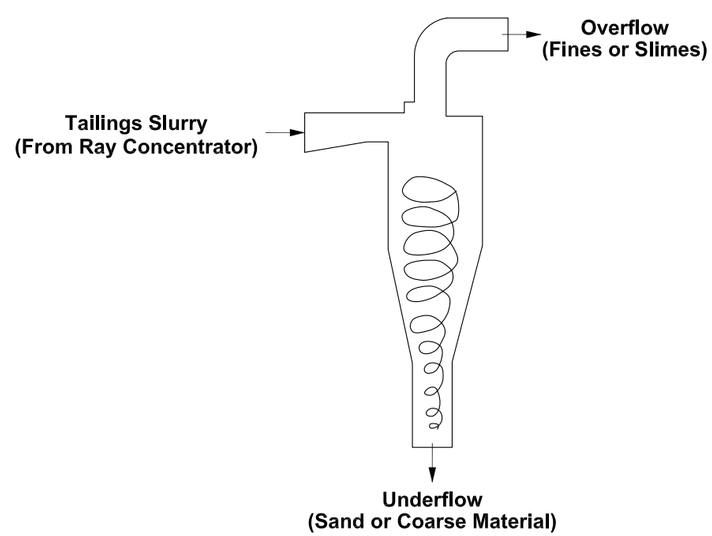

Cyclone Schematic

Figure 9
Centerline Tailings Embankment Construction